

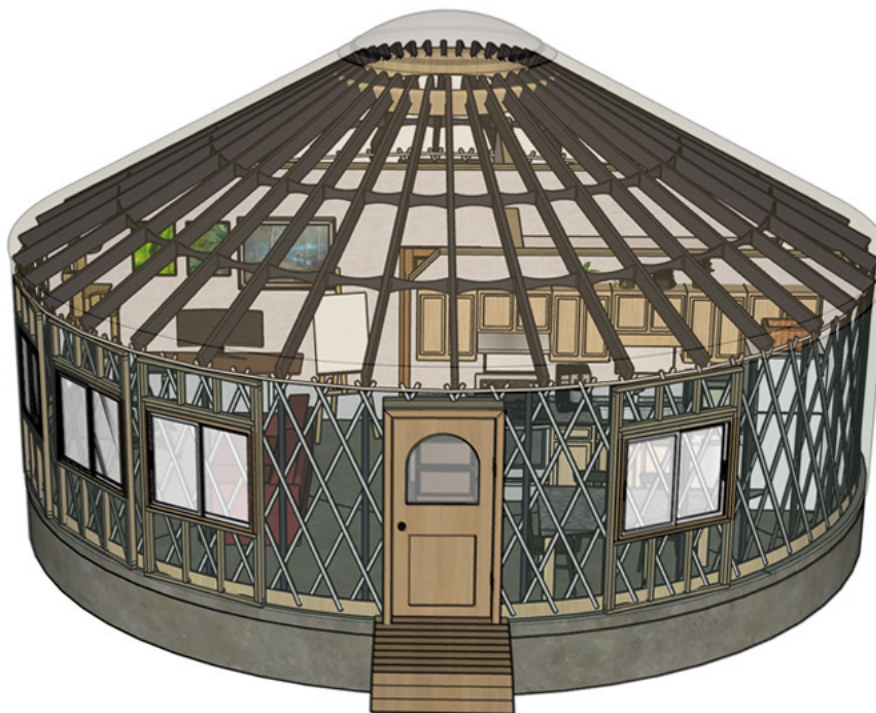
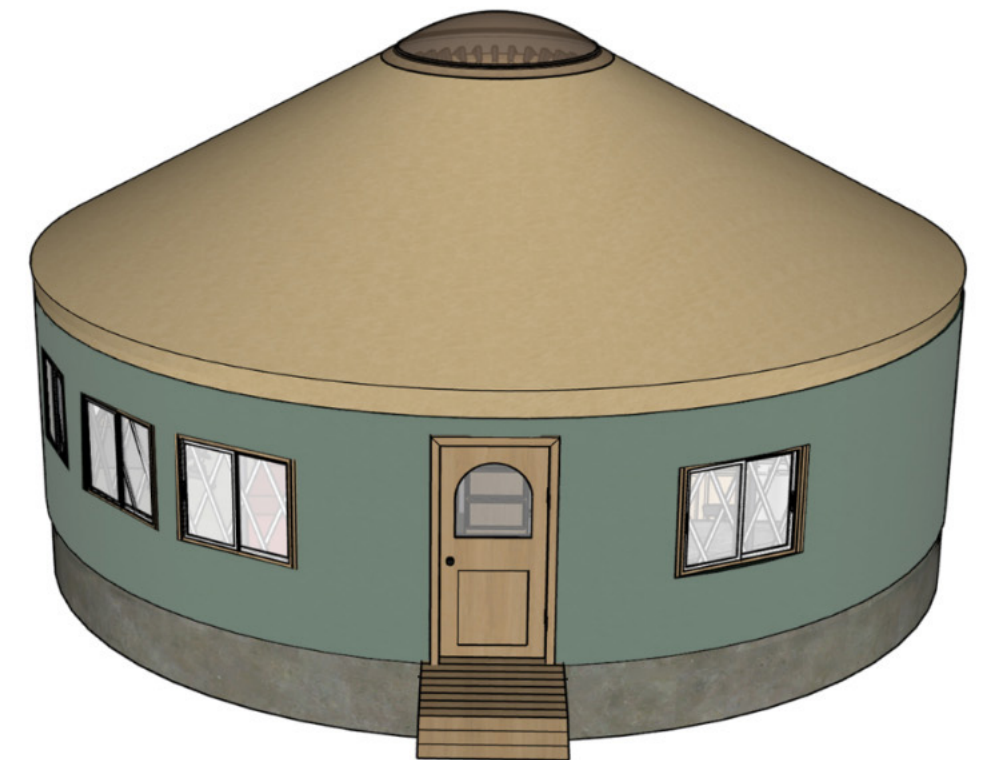


Sage Meadow

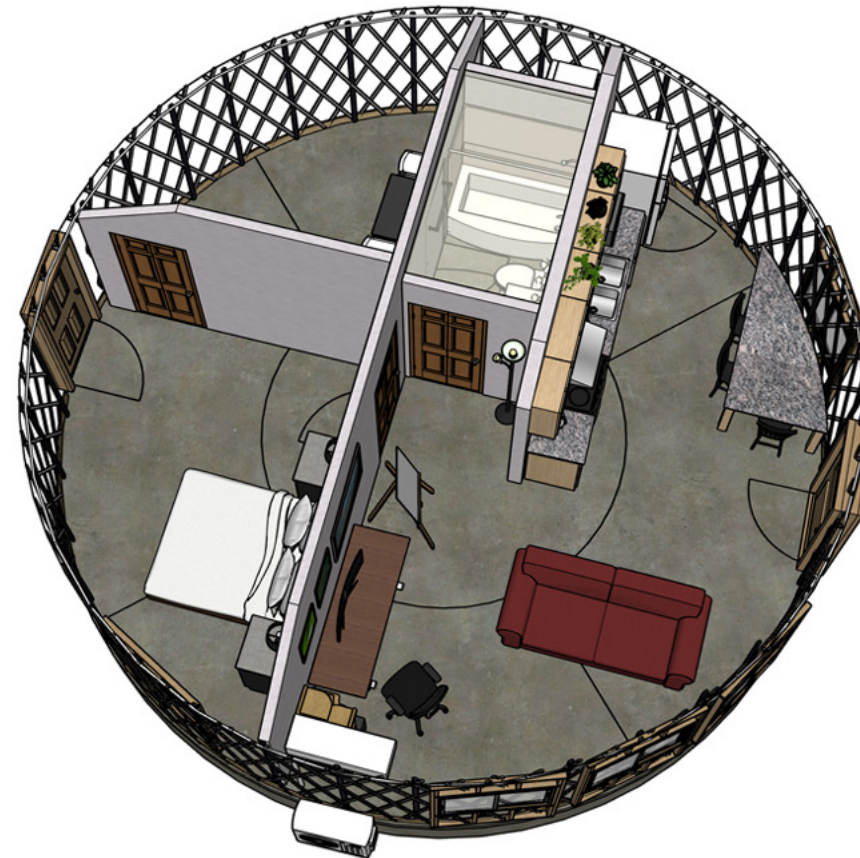


DRAWING NAME
Hartsel Home - Yurt Concept Sage Meadow

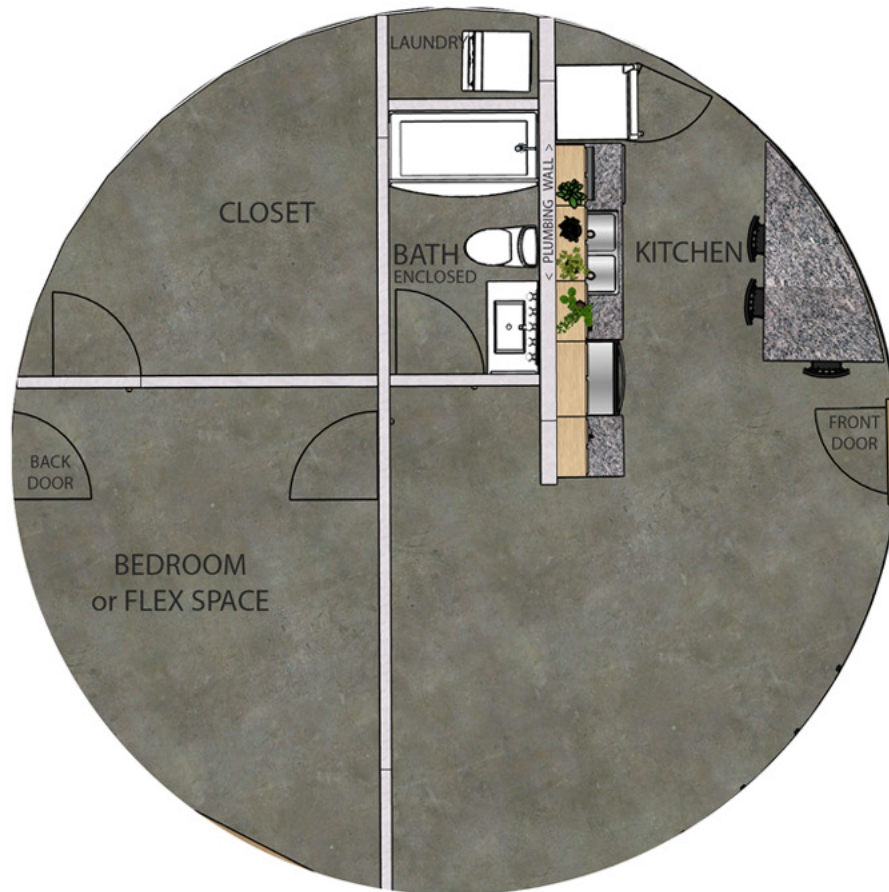

PROJECT NAME
Hartsel Home

PROJECT ADDRESS
2620 Larimer Dr. Hartsel, CO 80449

DRAWN BY Ruth Israel
PREPARATION DATE 08/19/26

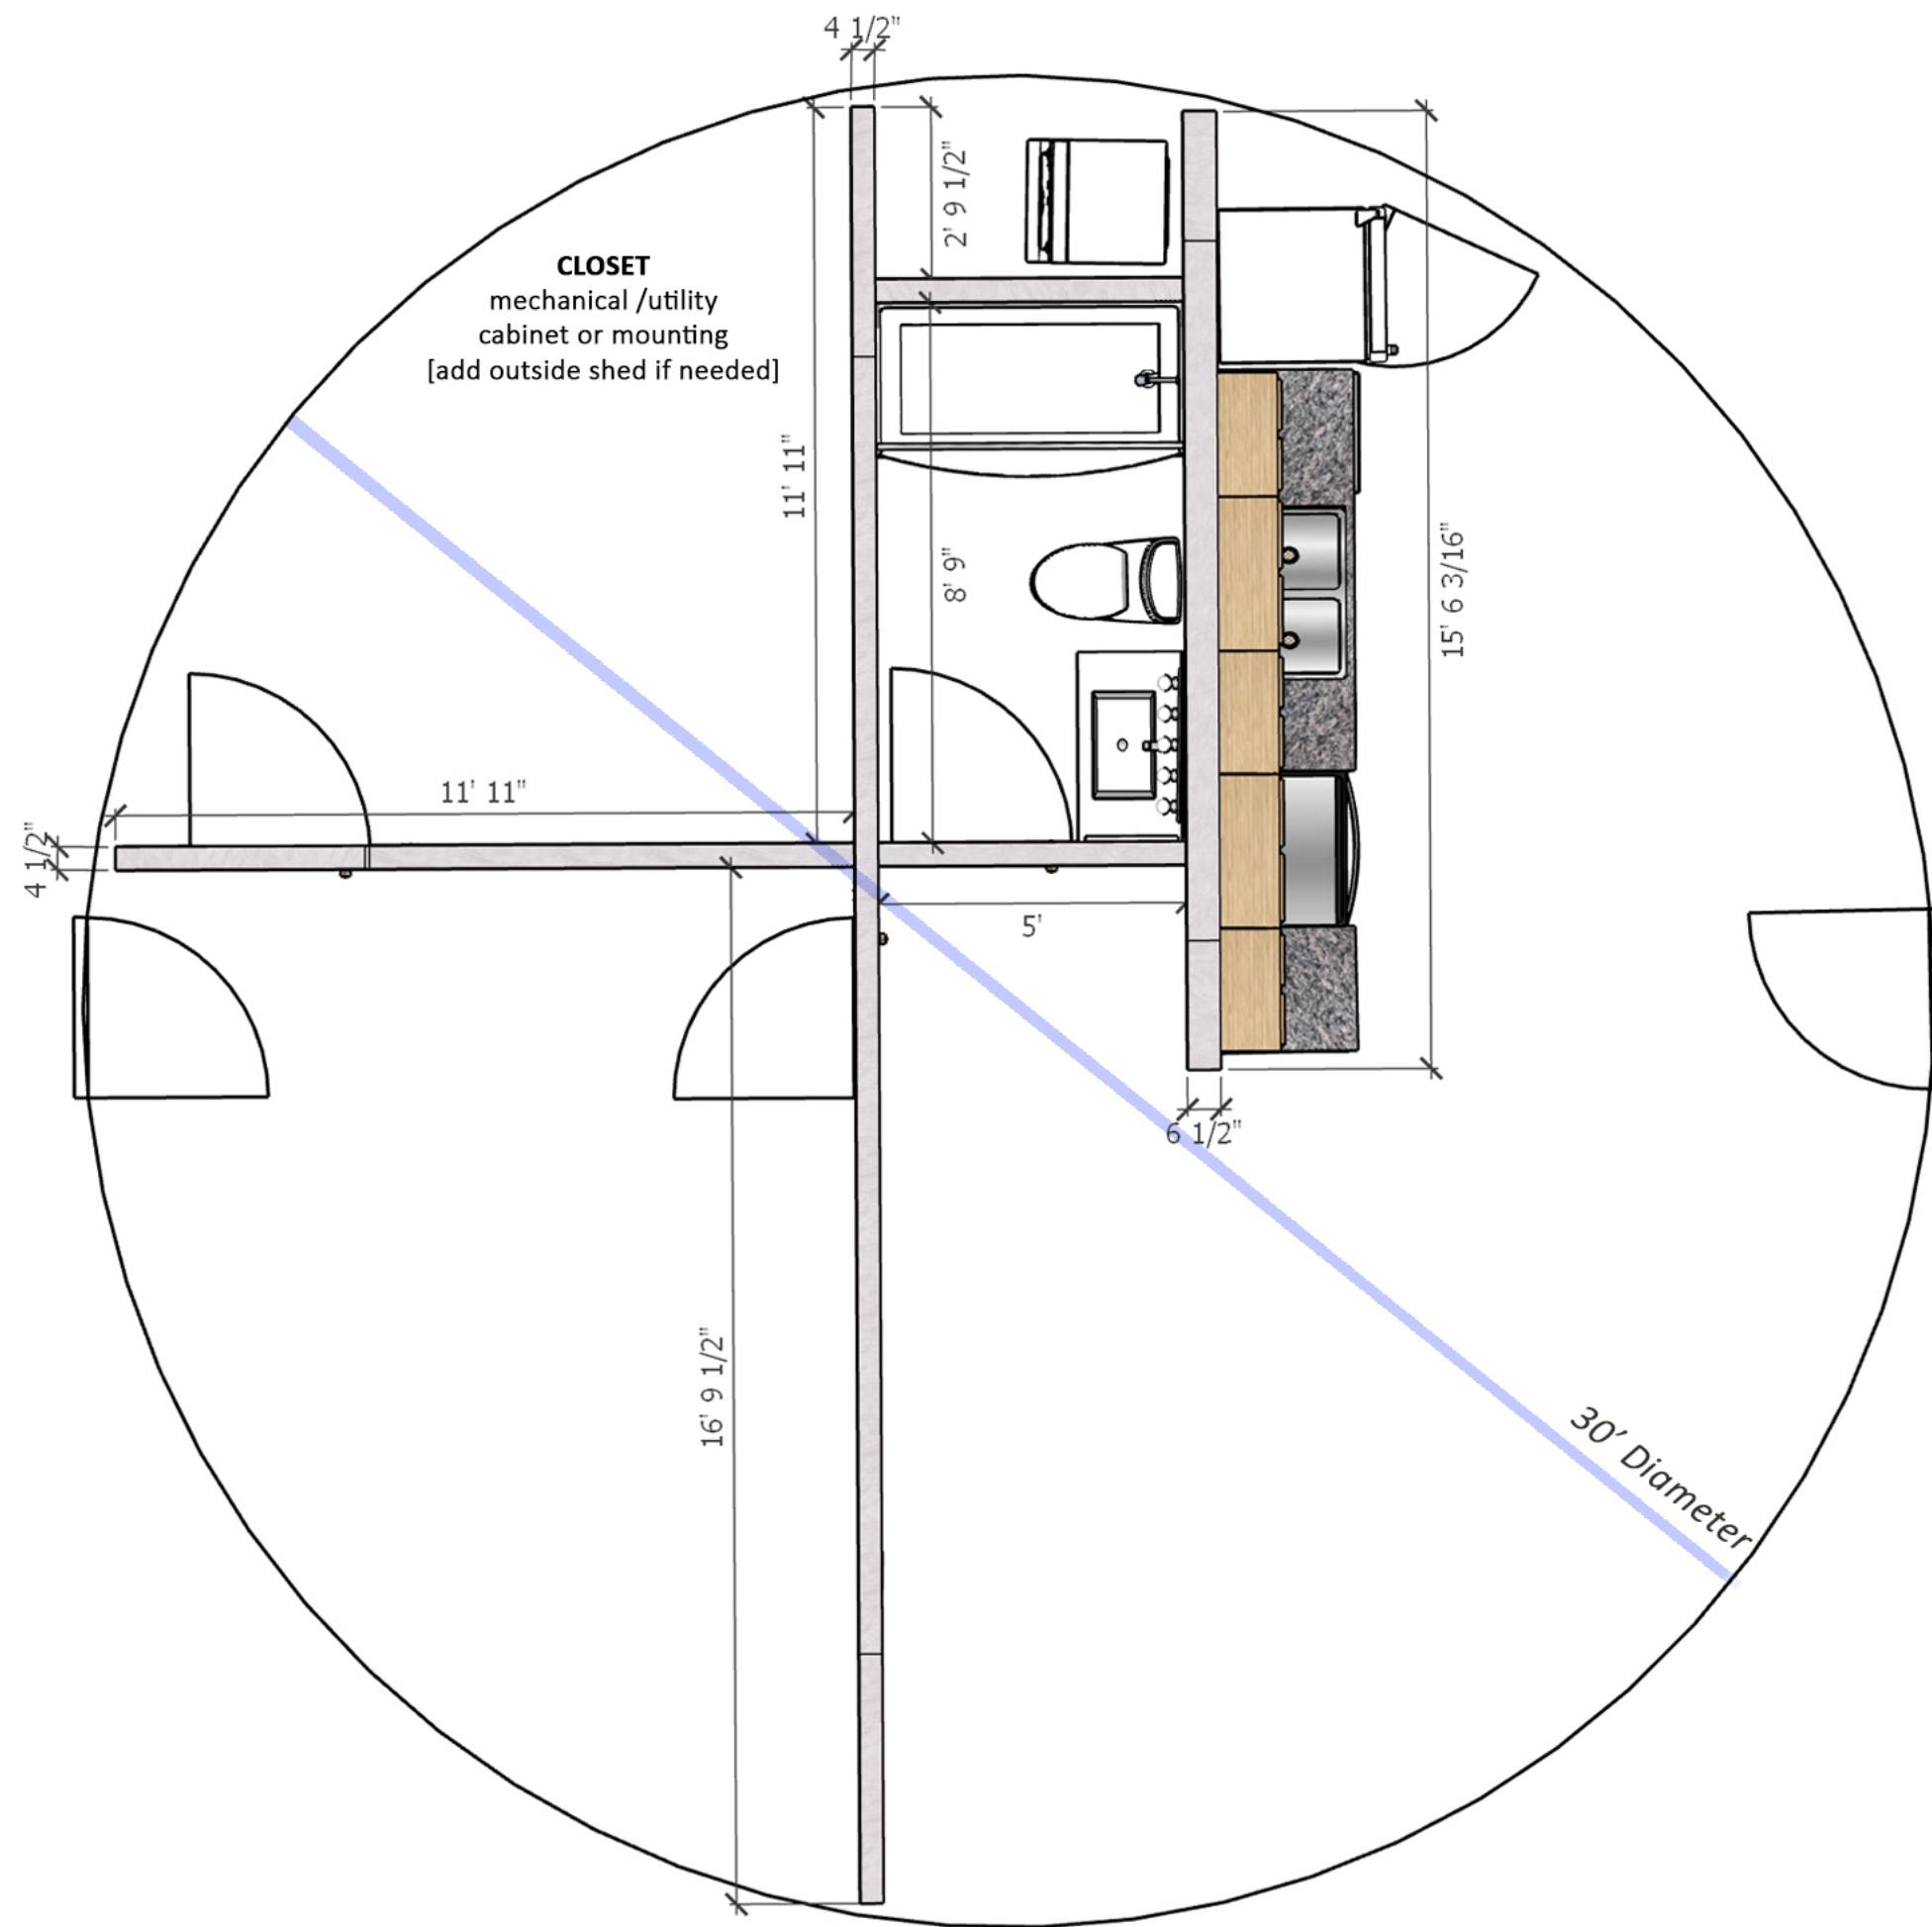

Concept floor plan. Final framing, structural design, and construction details to be determined by builder.
Dimensions shown to finished wall surfaces unless otherwise noted.

Adjust for smaller bathroom door size (24" - 30"W)
Swings shown represent 36"W doors - for certain clearance


DRAWING NAME
Floor Plan - SM Yurt



PROJECT NAME
Hartsel Home

PROJECT ADDRESS
2620 Larimer Dr. Hartsel, CO 80449

DRAWN BY
Ruth Israel
PREPARATION DATE
09/16/2026

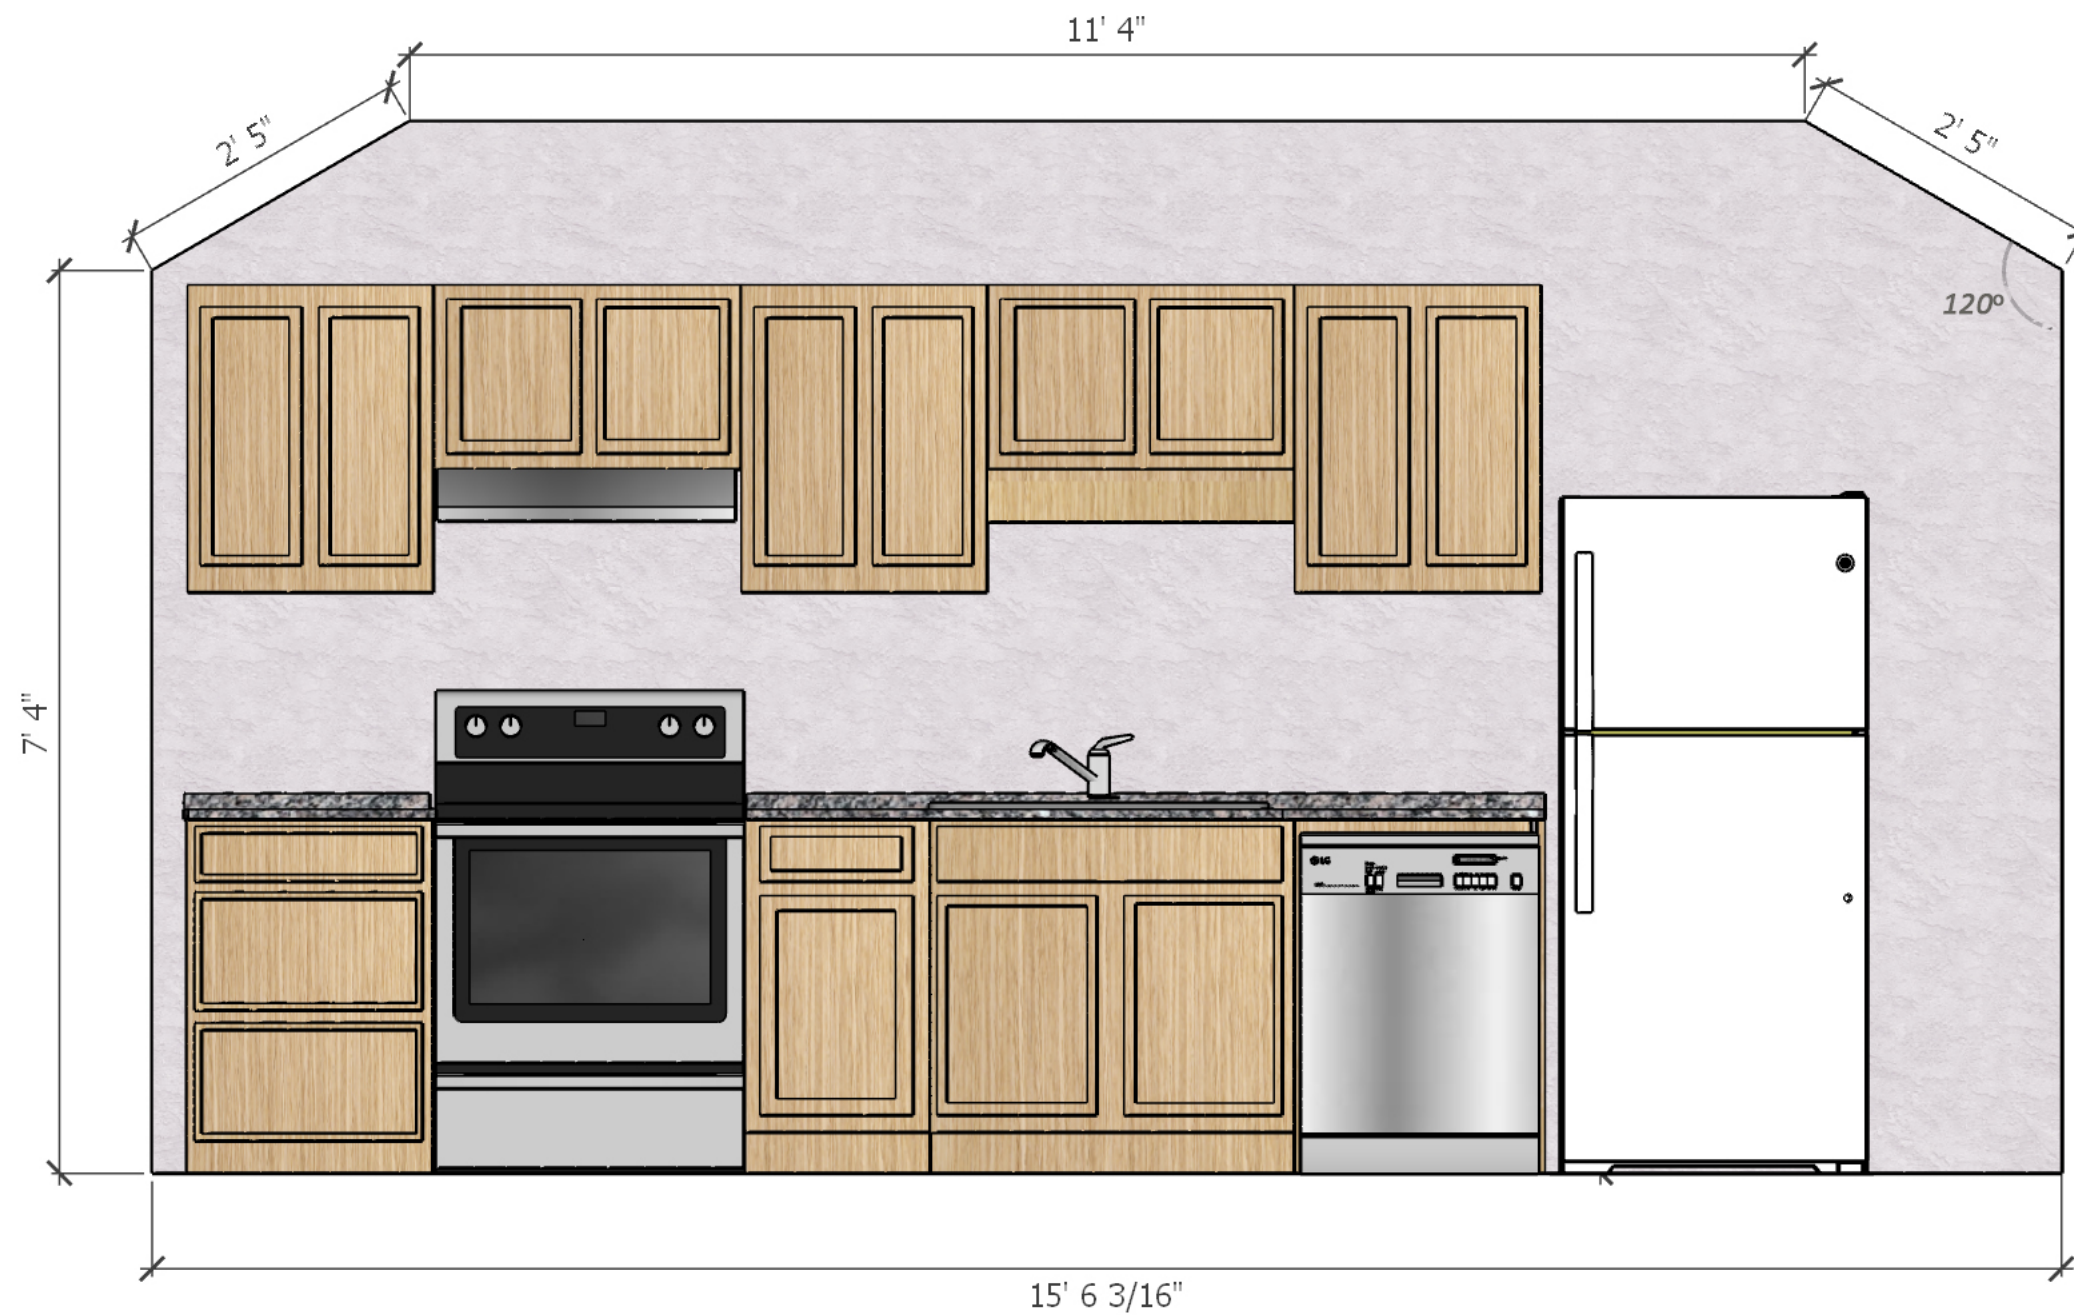

Concept floor plan. Final framing, structural design, and construction details to be determined by builder.
 Dimensions shown to finished wall surfaces unless otherwise noted.

±7'-4" WALL HEIGHT — VERIFY/ADJUST TO YURT ROOF FRAMING


DRAWING NAME
 Floor Plan - Universal Kitchen



PROJECT NAME
Hartsel Home

PROJECT ADDRESS
 2620 Larimer Dr. Hartsel, CO 80449

DRAWN BY Ruth Israel
 PREPARATION DATE 09/16/2026

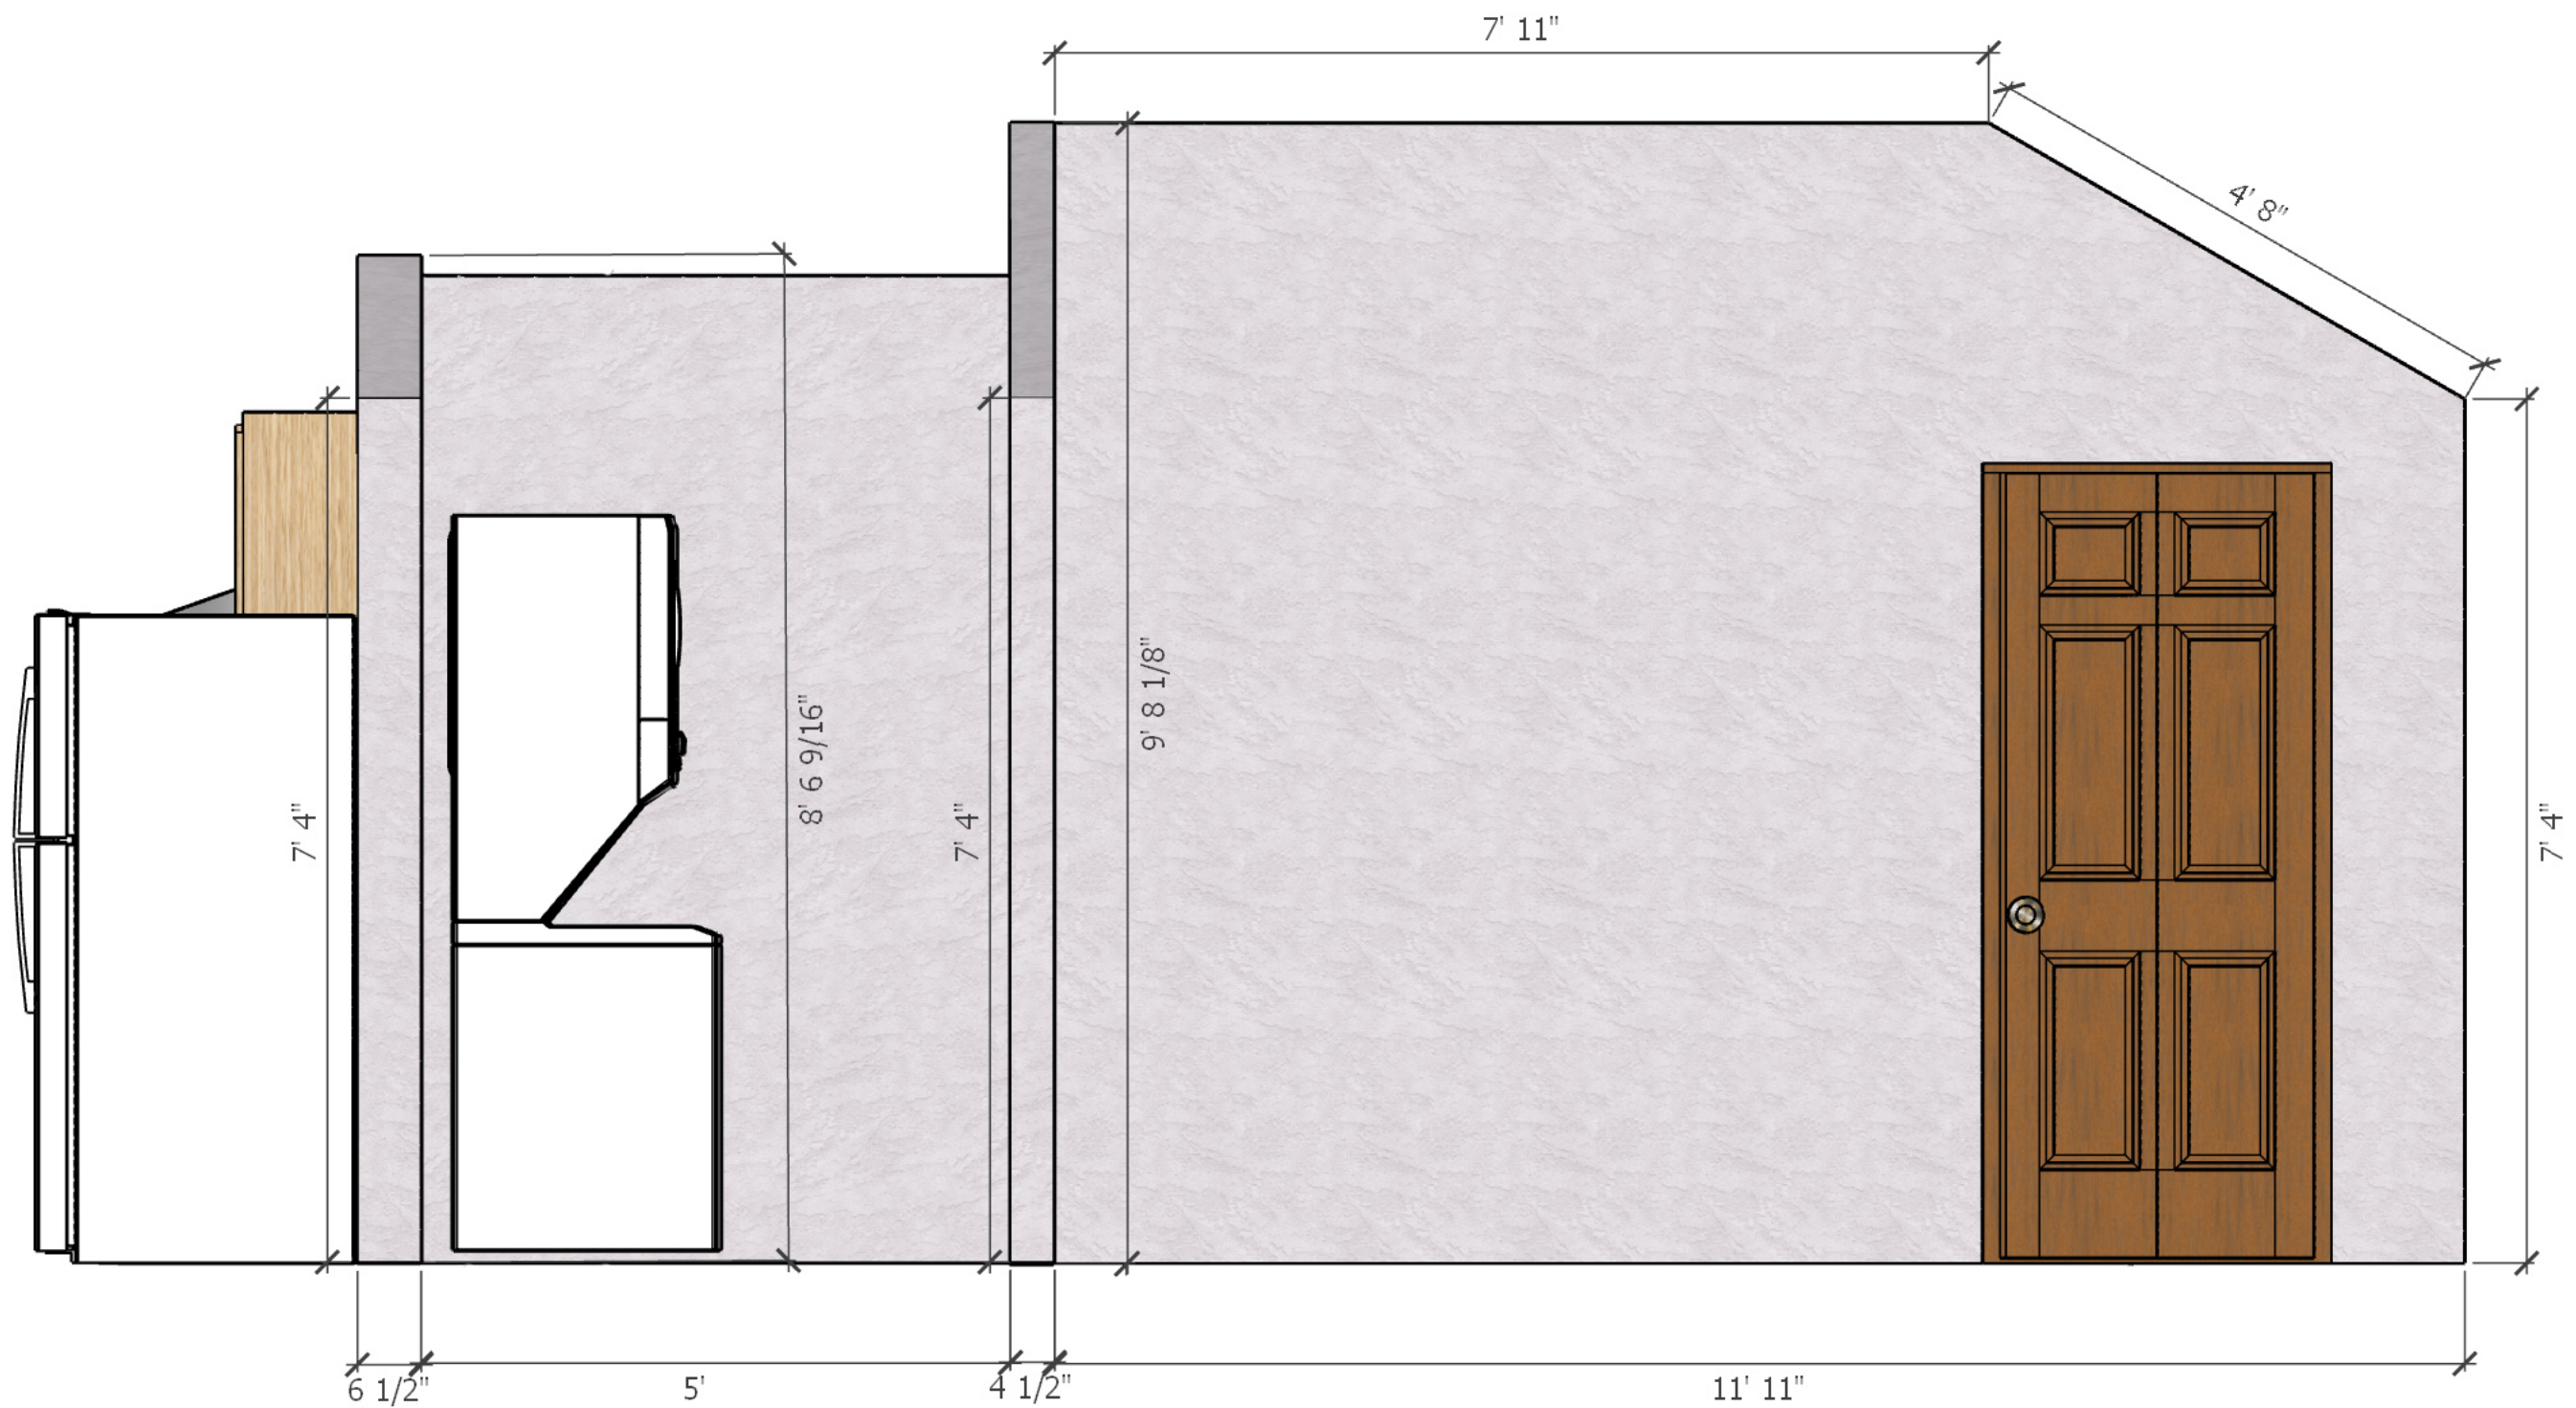

Concept floor plan. Final framing, structural design, and construction details to be determined by builder.
Dimensions shown to finished wall surfaces unless otherwise noted.

±7'-4" WALL HEIGHT — VERIFY/ADJUST TO YURT ROOF FRAMING


DRAWING NAME
Floor Plan - SM Laundry



PROJECT NAME
Hartsel Home

PROJECT ADDRESS
2620 Larimer Dr. Hartsel, CO 80449

DRAWN BY Ruth Israel
PREPARATION DATE 09/16/2026

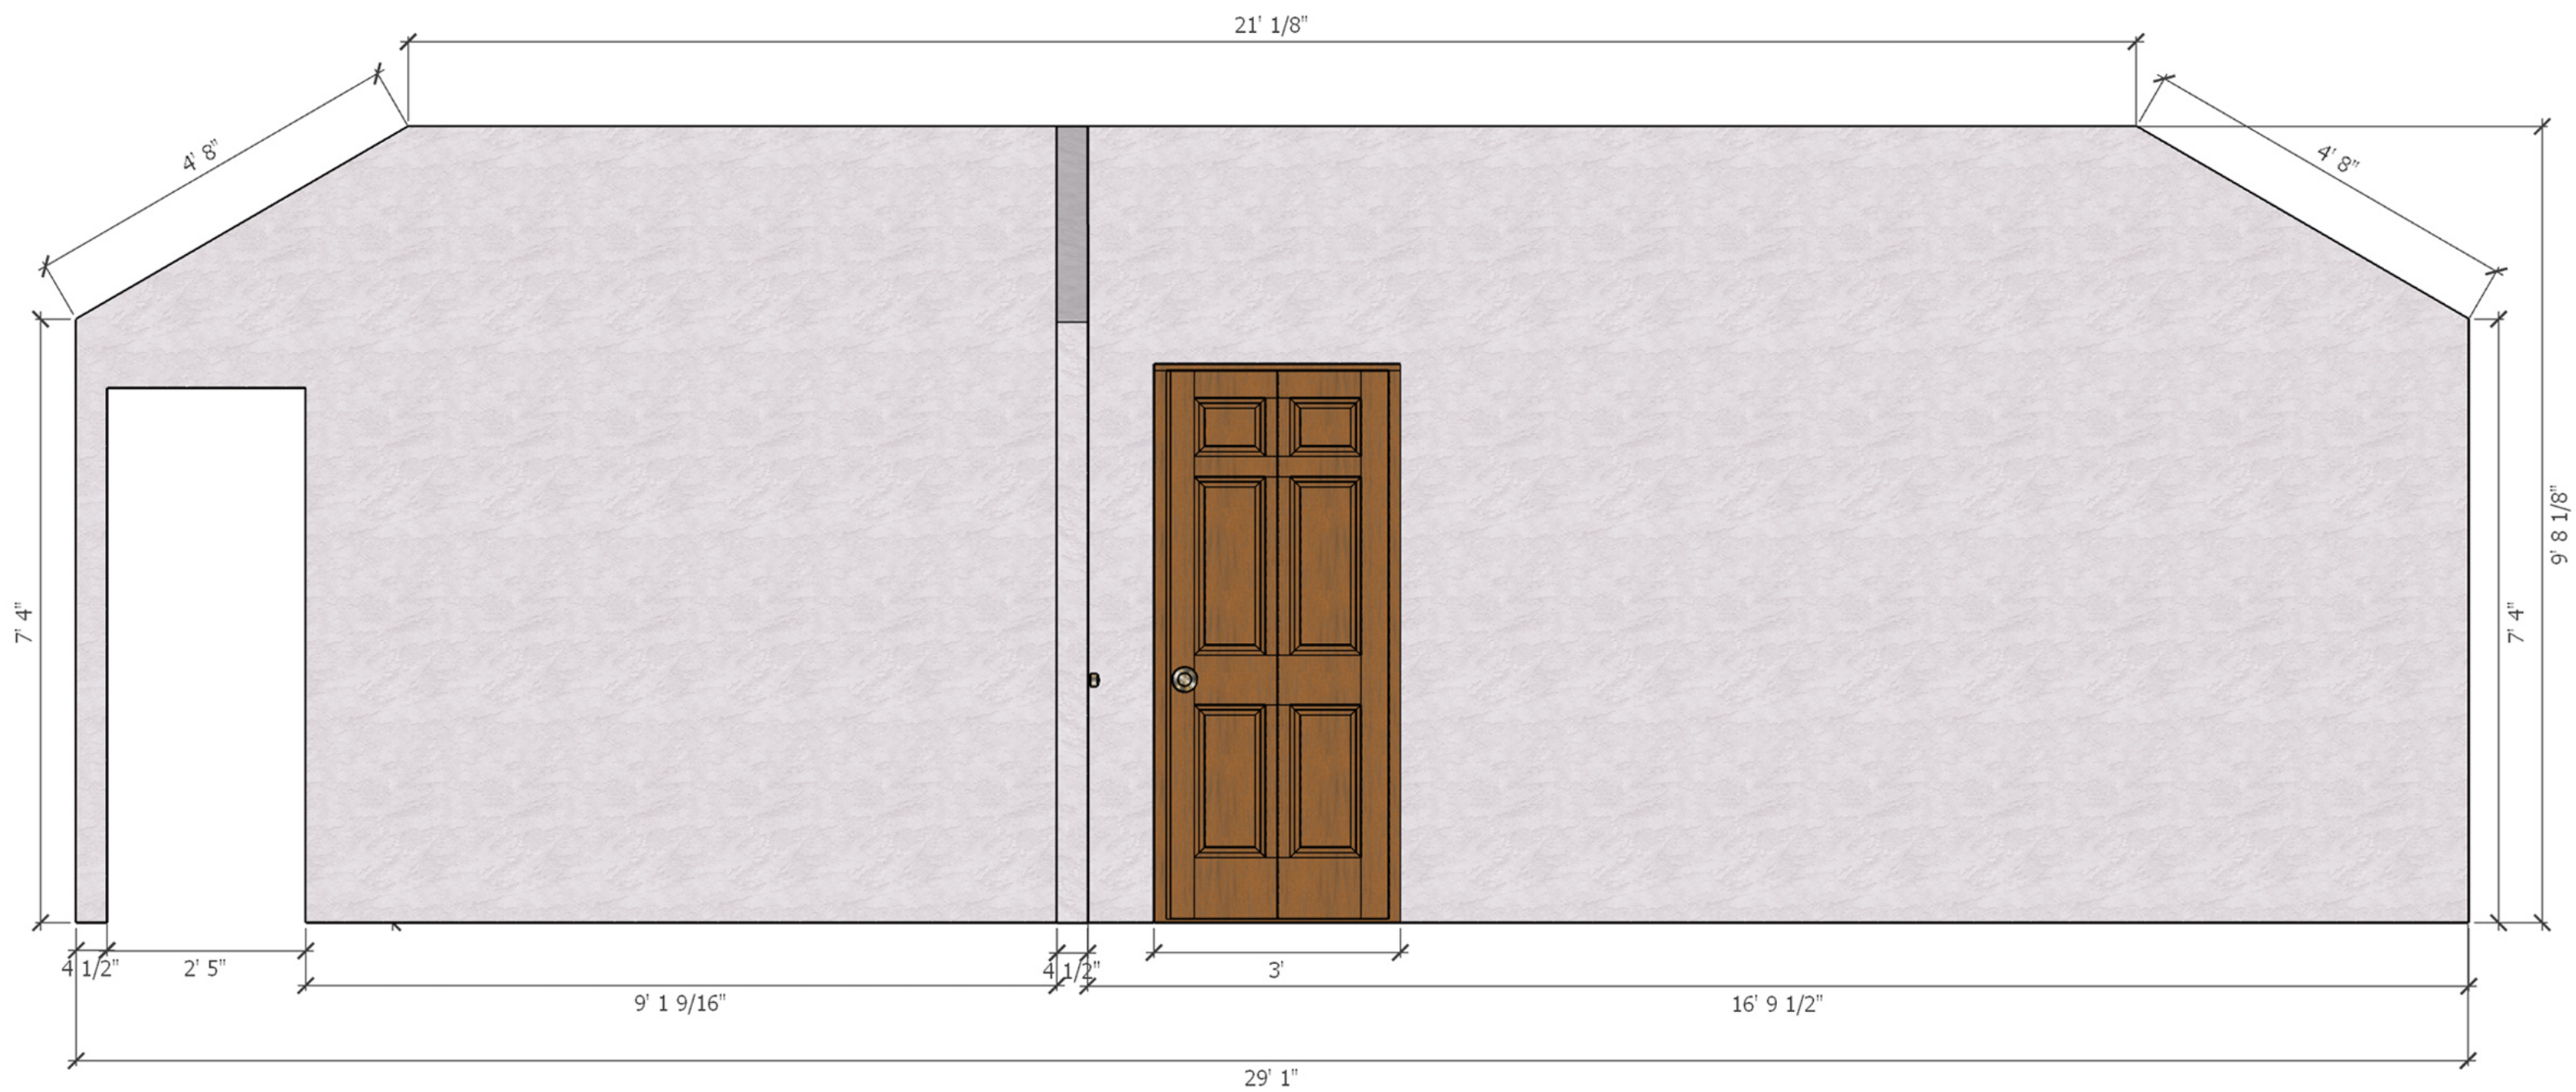

Concept floor plan. Final framing, structural design, and construction details to be determined by builder.
Dimensions shown to finished wall surfaces unless otherwise noted.

±7'-4" WALL HEIGHT — VERIFY/ADJUST TO YURT ROOF FRAMING


DRAWING NAME
Floor Plan - SM Bedroom



PROJECT NAME
Hartsel Home

PROJECT ADDRESS
2620 Larimer Dr. Hartsel, CO 80449

DRAWN BY Ruth Israel
PREPARATION DATE 09/16/2026

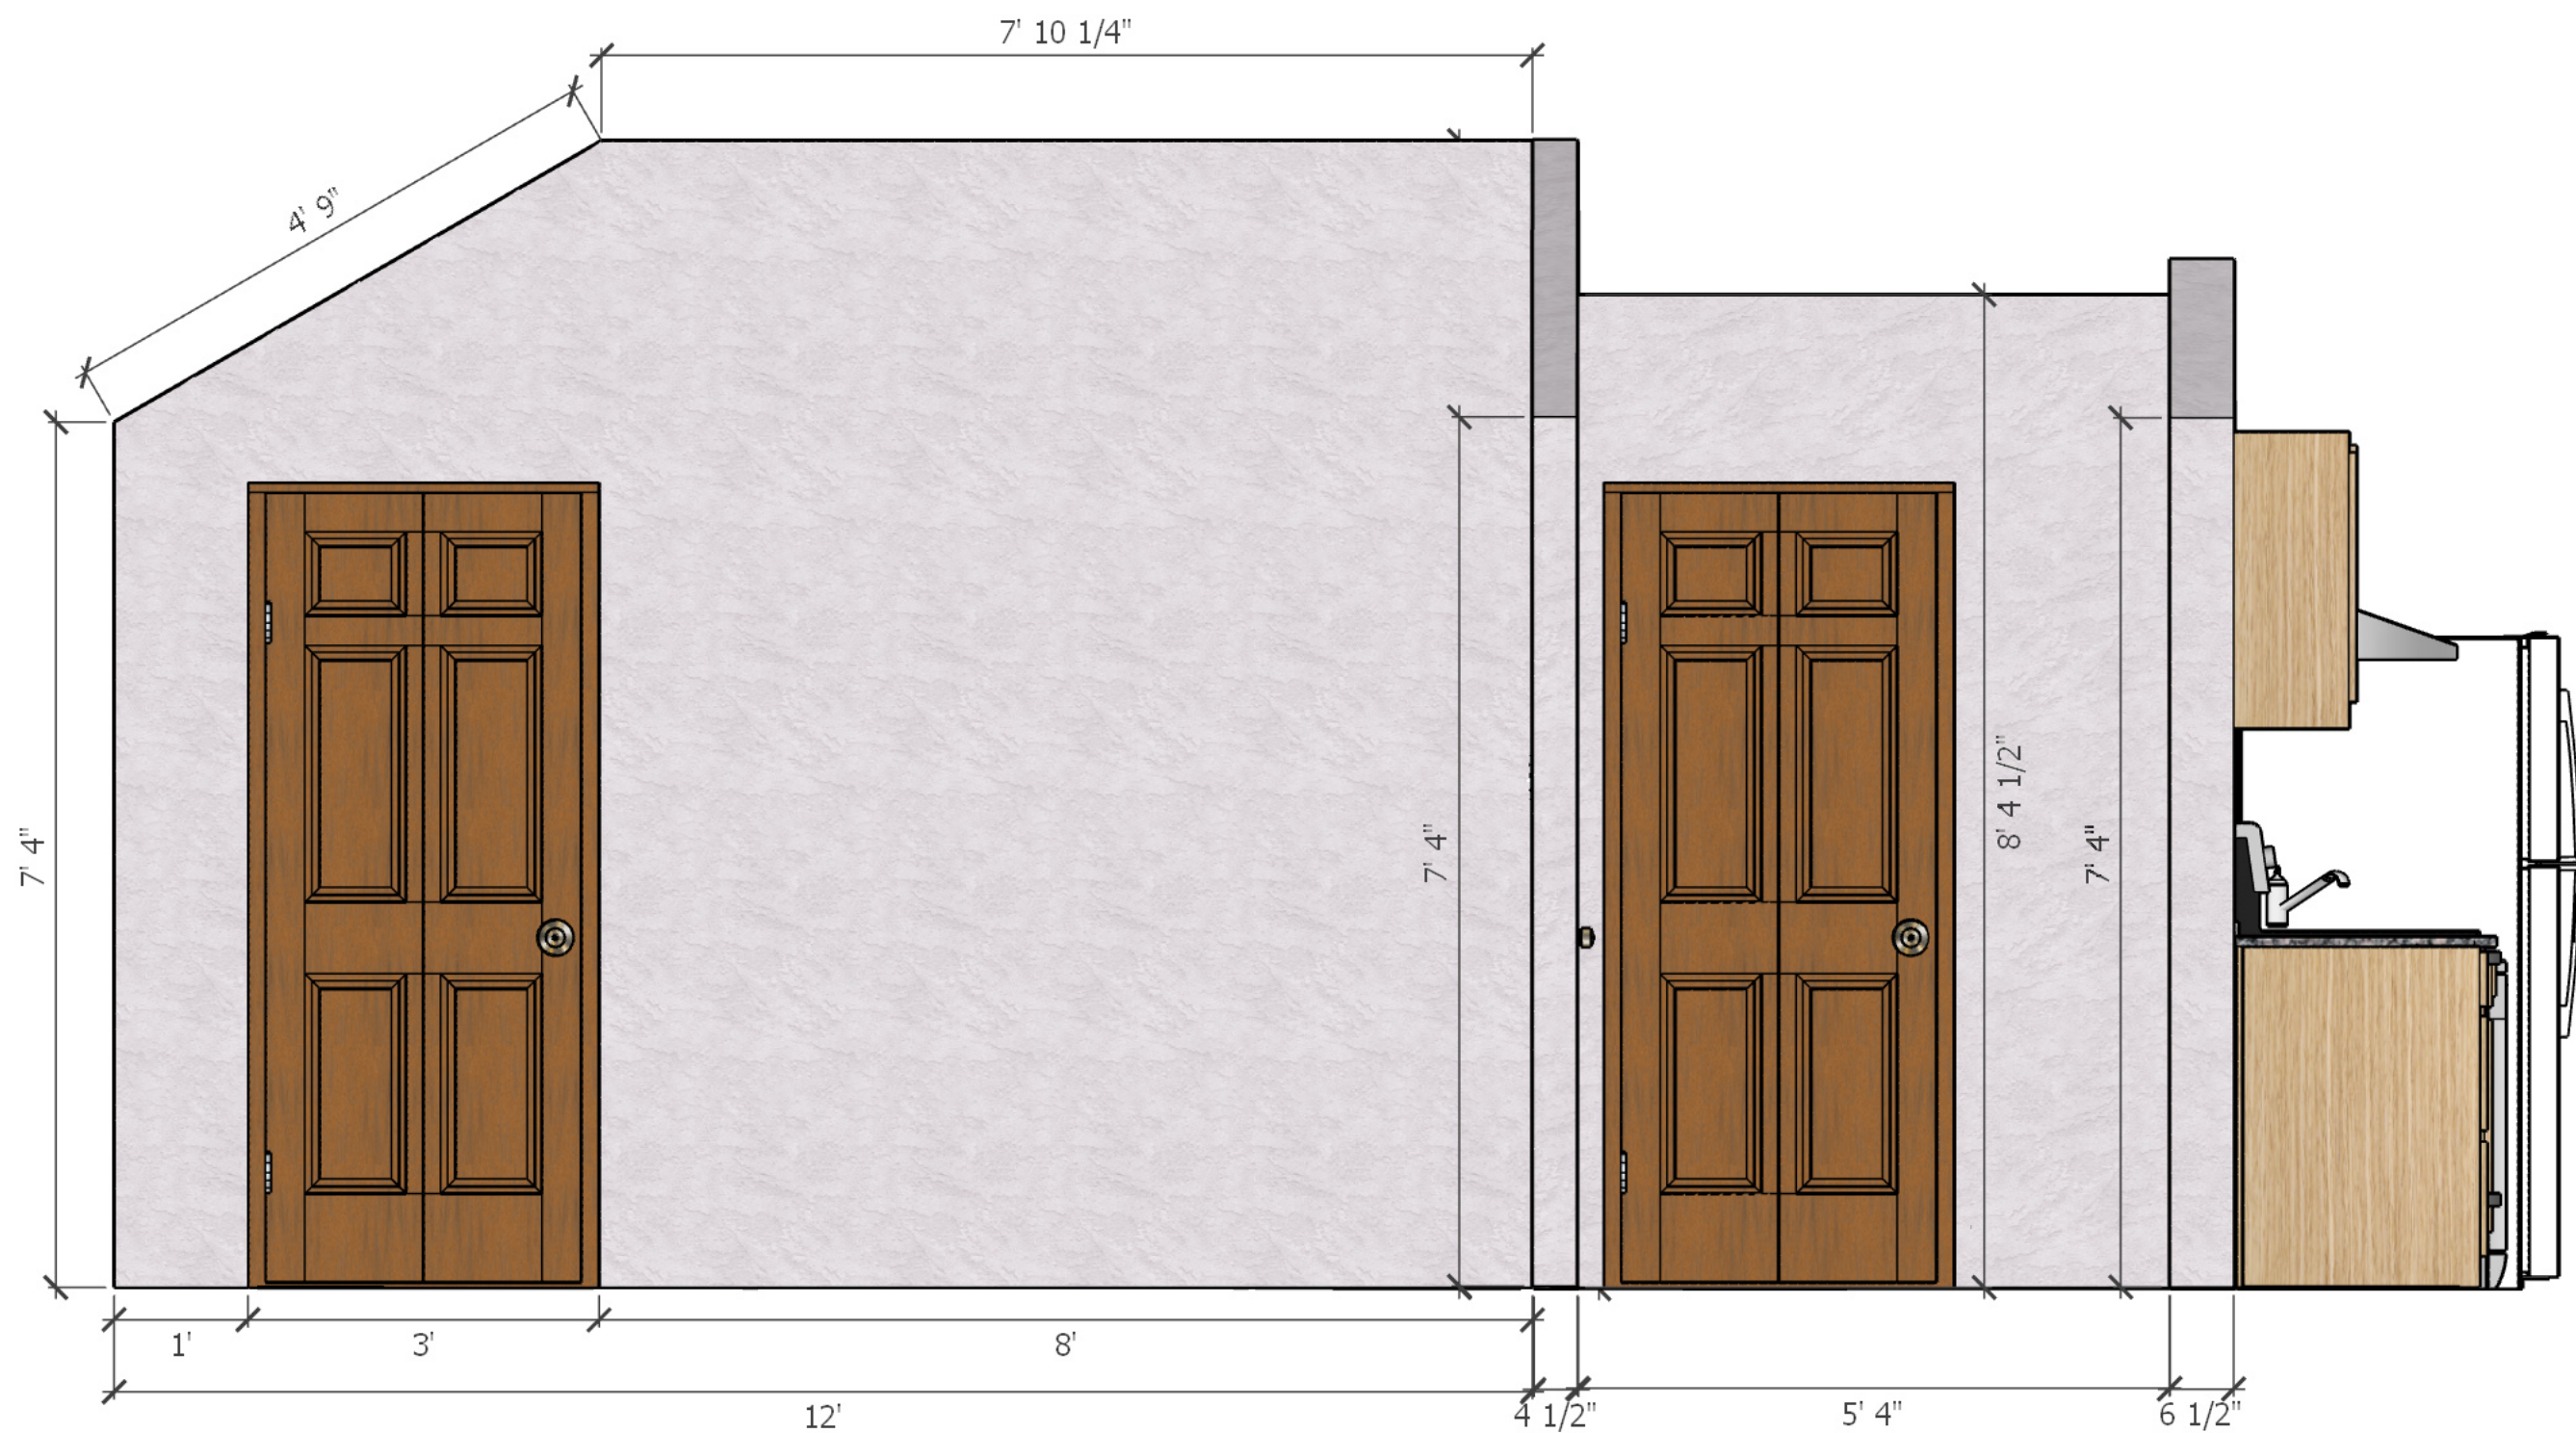

Concept floor plan. Final framing, structural design, and construction details to be determined by builder.
Dimensions shown to finished wall surfaces unless otherwise noted.

±7'-4" WALL HEIGHT — VERIFY/ADJUST TO YURT ROOF FRAMING


DRAWING NAME
Floor Plan - SM Living



PROJECT NAME
Hartsel Home

PROJECT ADDRESS
2620 Larimer Dr. Hartsel, CO 80449

DRAWN BY Ruth Israel
PREPARATION DATE 09/16/2026

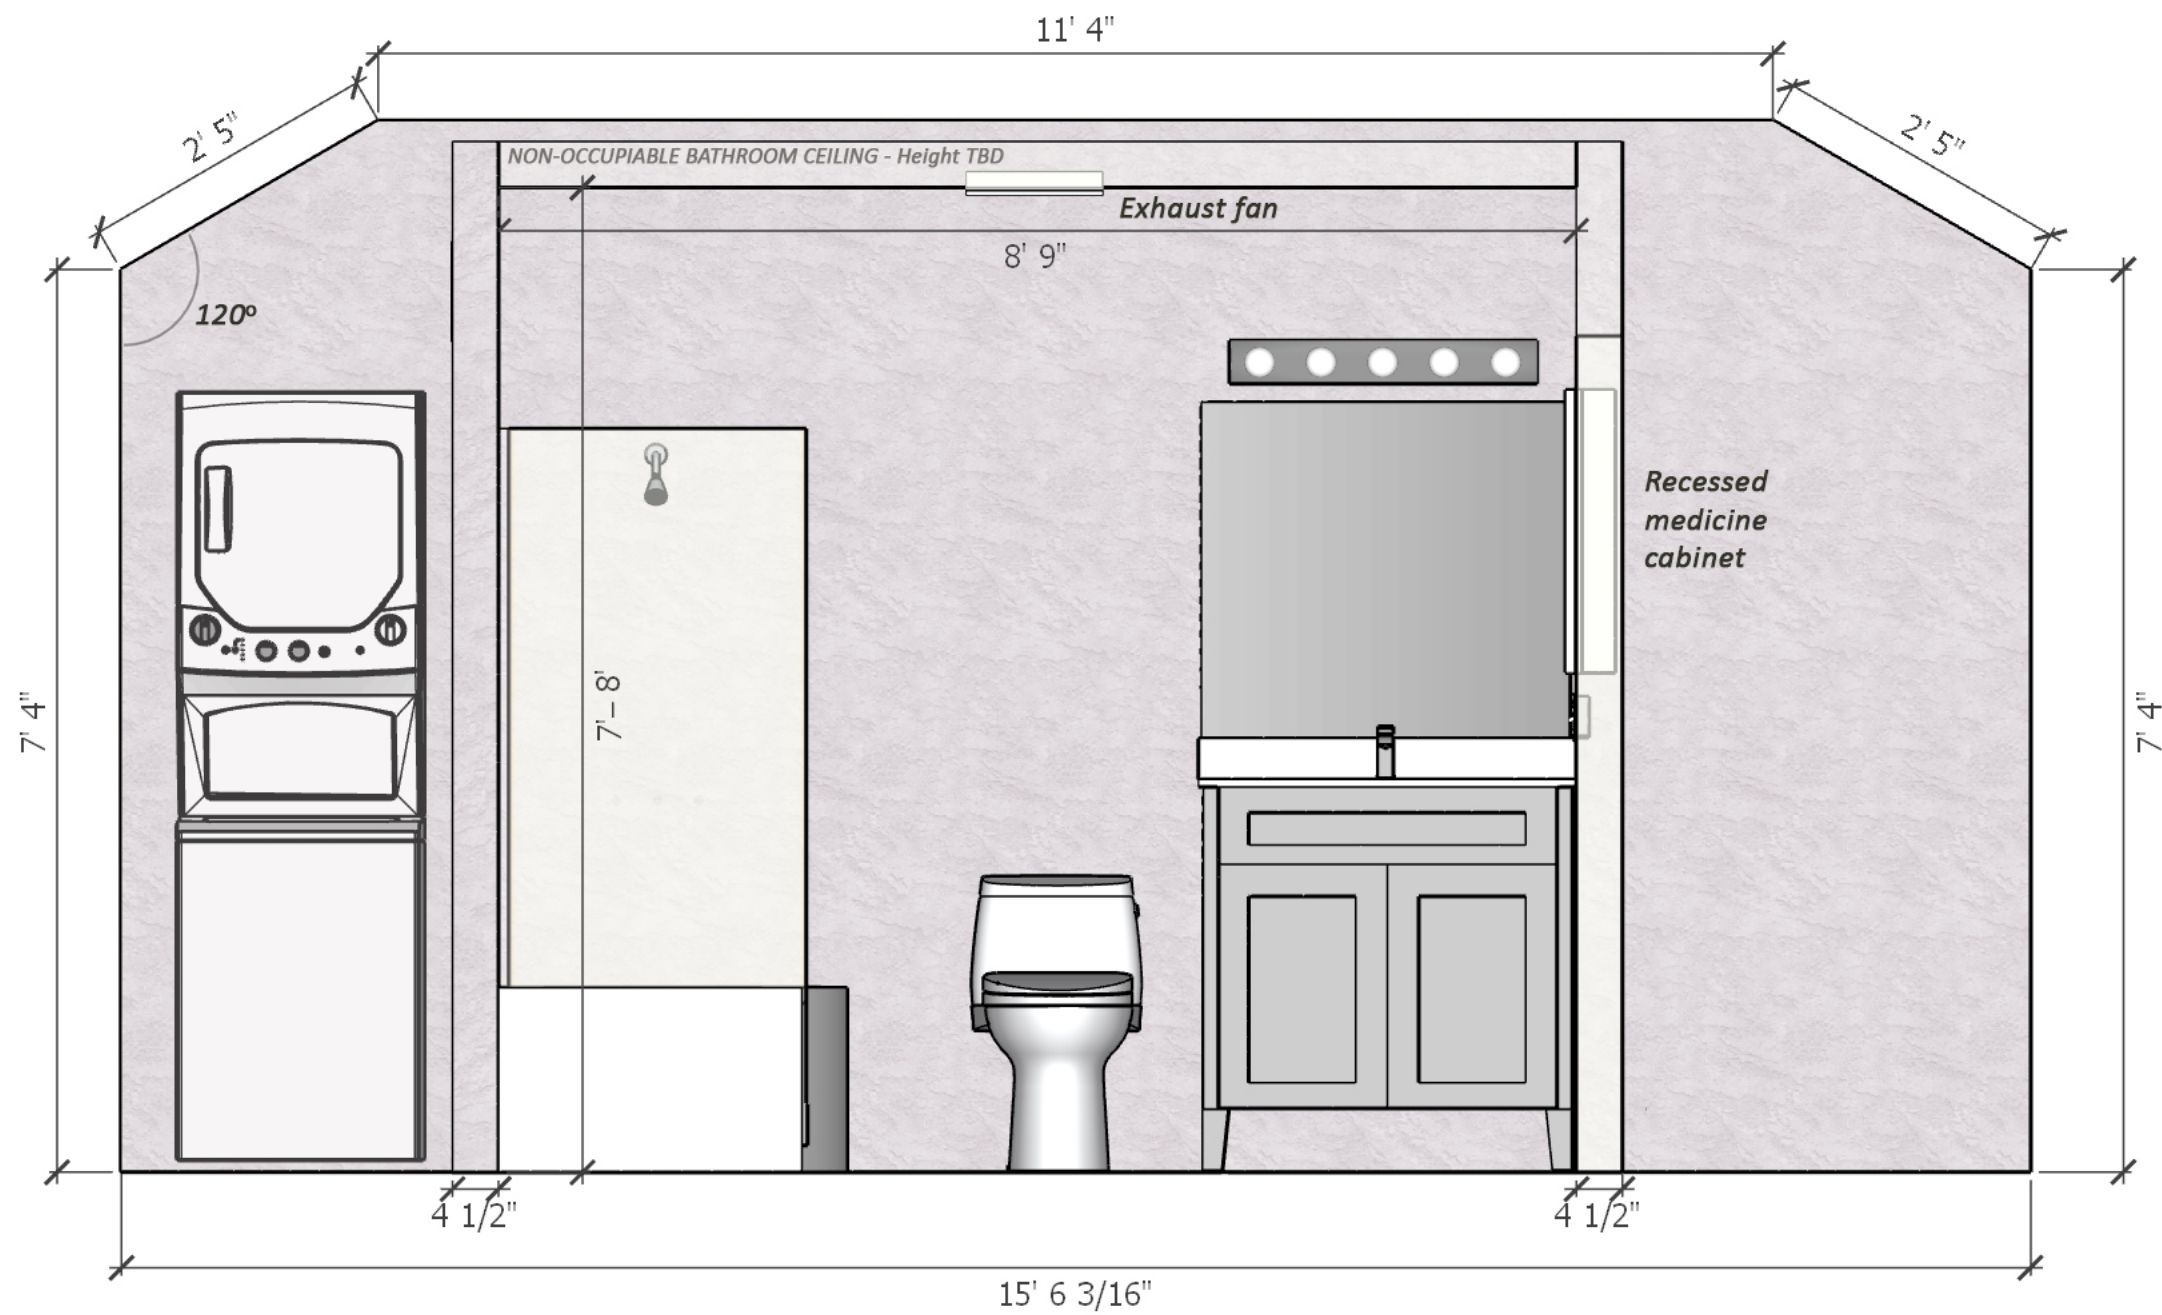

Concept floor plan. Final framing, structural design, and construction details to be determined by builder.
Dimensions shown to finished wall surfaces unless otherwise noted.

±7'-4" WALL HEIGHT — VERIFY/ADJUST TO YURT ROOF FRAMING

DRAWING NAME
Floor Plan - Universal Bathroom



PROJECT NAME
Hartsel Home

PROJECT ADDRESS
2620 Larimer Dr. Hartsel, CO 80449

DRAWN BY Ruth Israel
PREPARATION DATE 09/16/2026